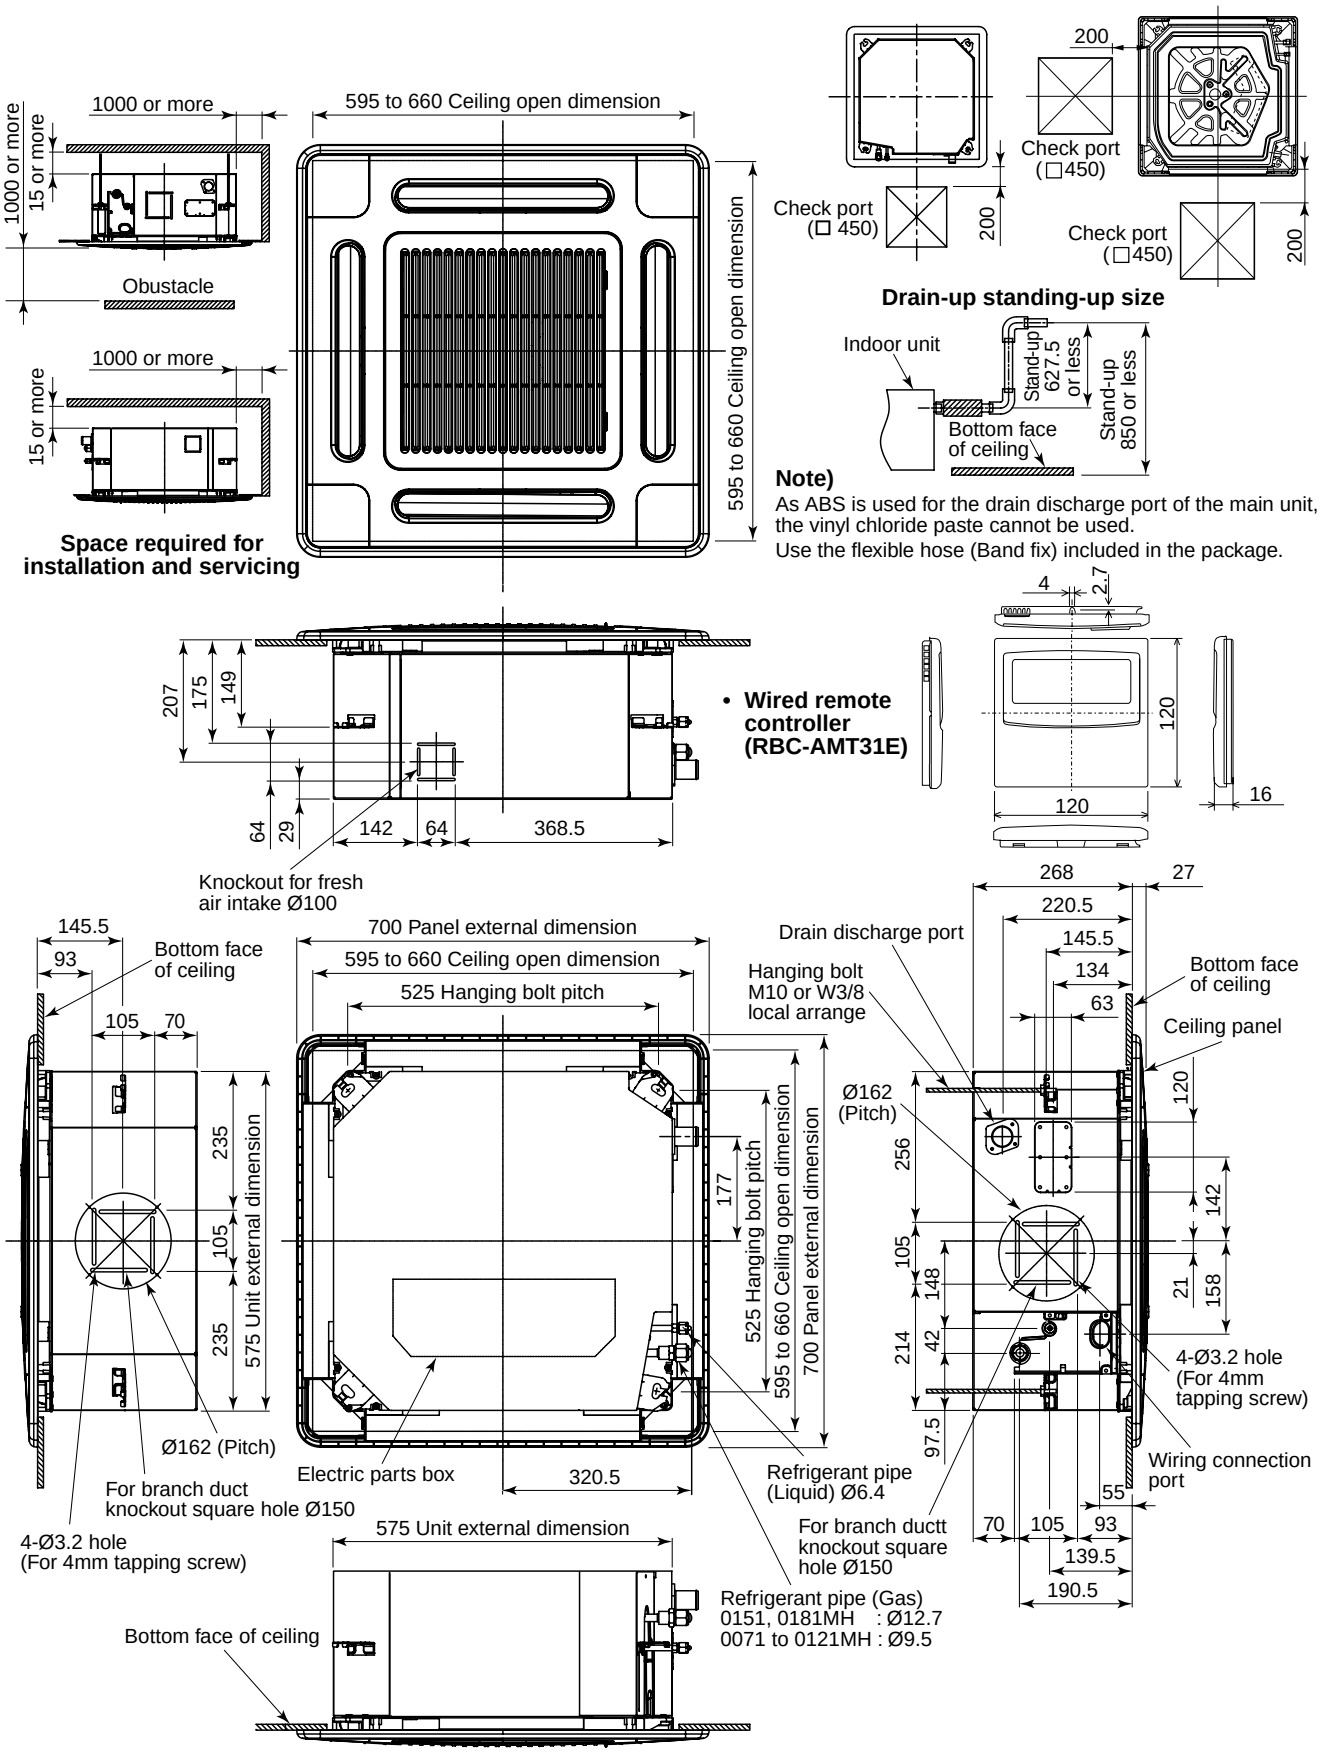1. CONSTRUCTION VIEWS (EXTERNAL VIEWS)